F:\SHARED\Jobs\Let09\3341 Gill, MA CT River Woody Debris\CAD\GILL NO\NEE-GILL-NO1.dwg, NEE-BT-4

1 / BT-4 LOWER SPLIT RIVER FARM BANK RESTORATION
SCALE 1"= 30'-0"

2 / BT-4 LOWER SPLIT RIVER FARM BANK RESTORATION
SCALE 1"= 30'-0"

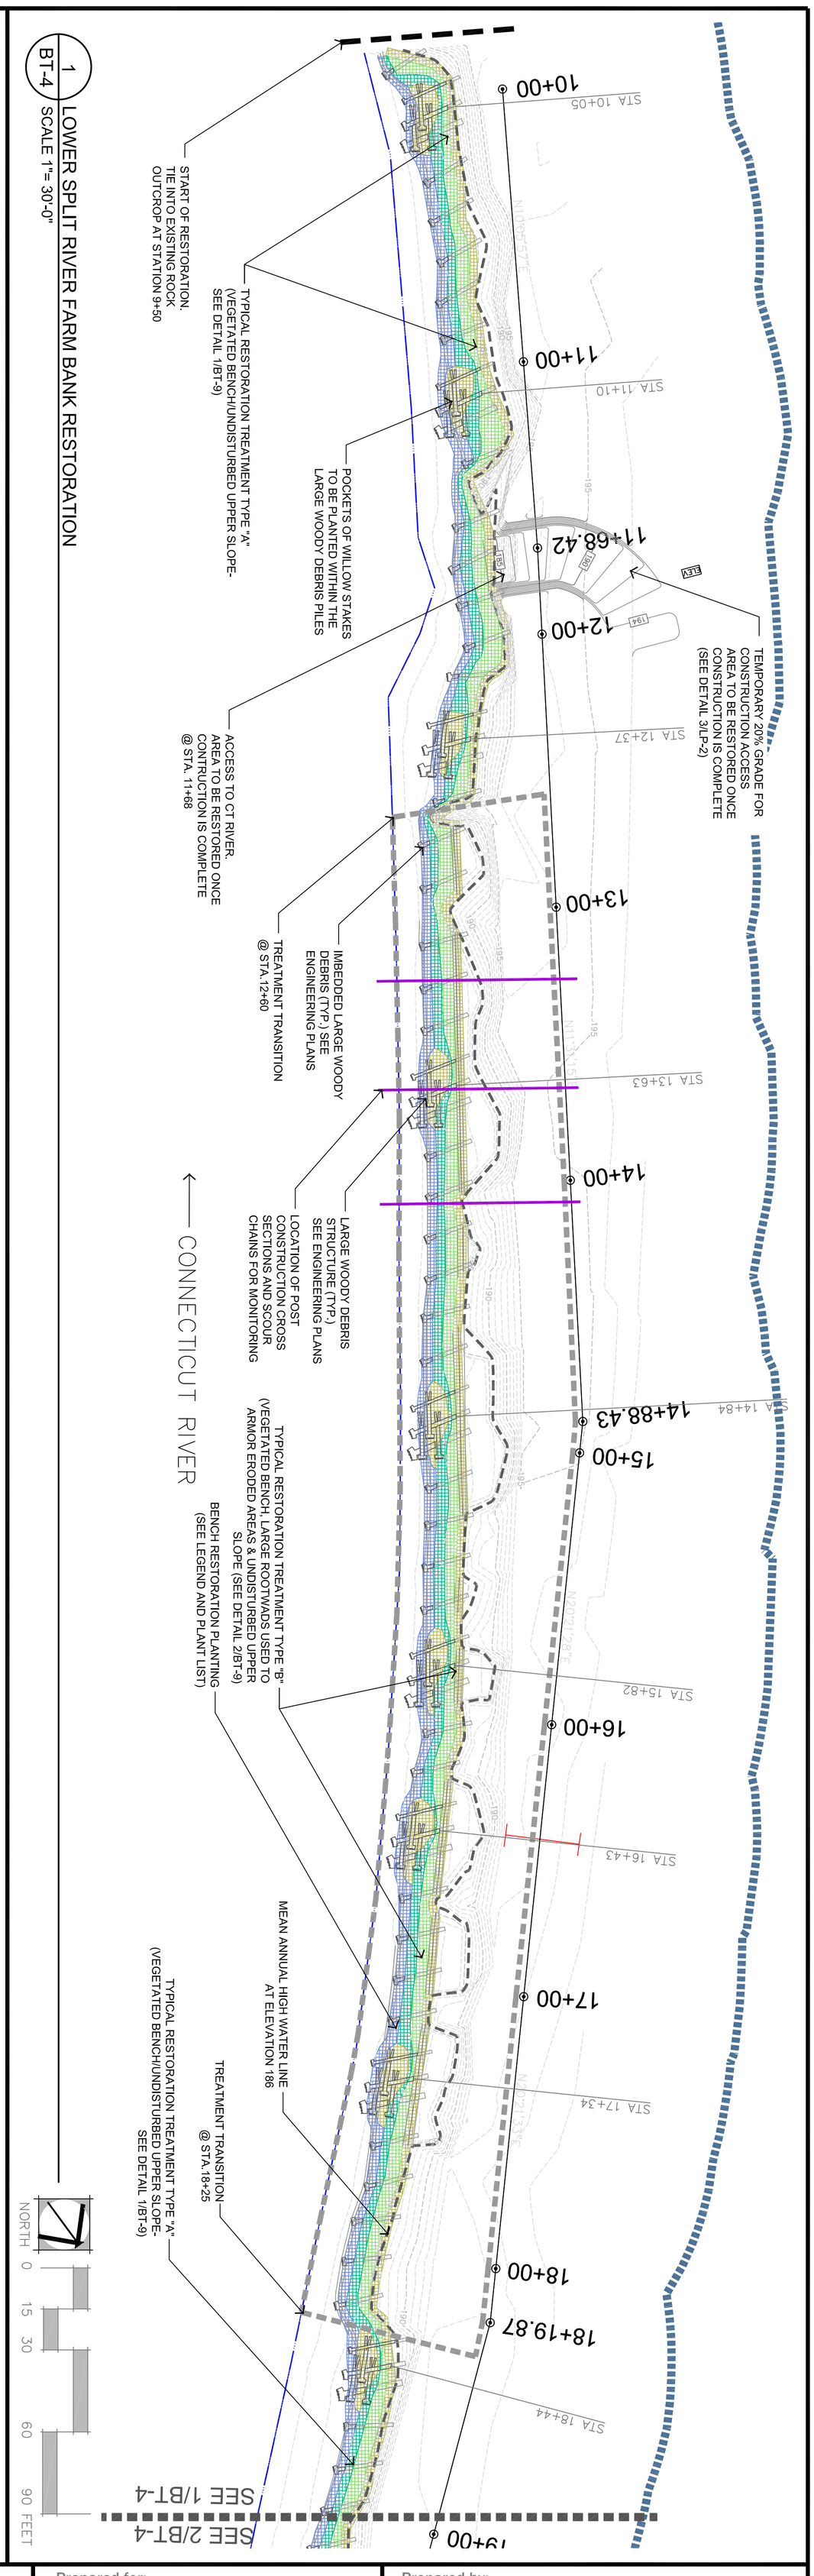

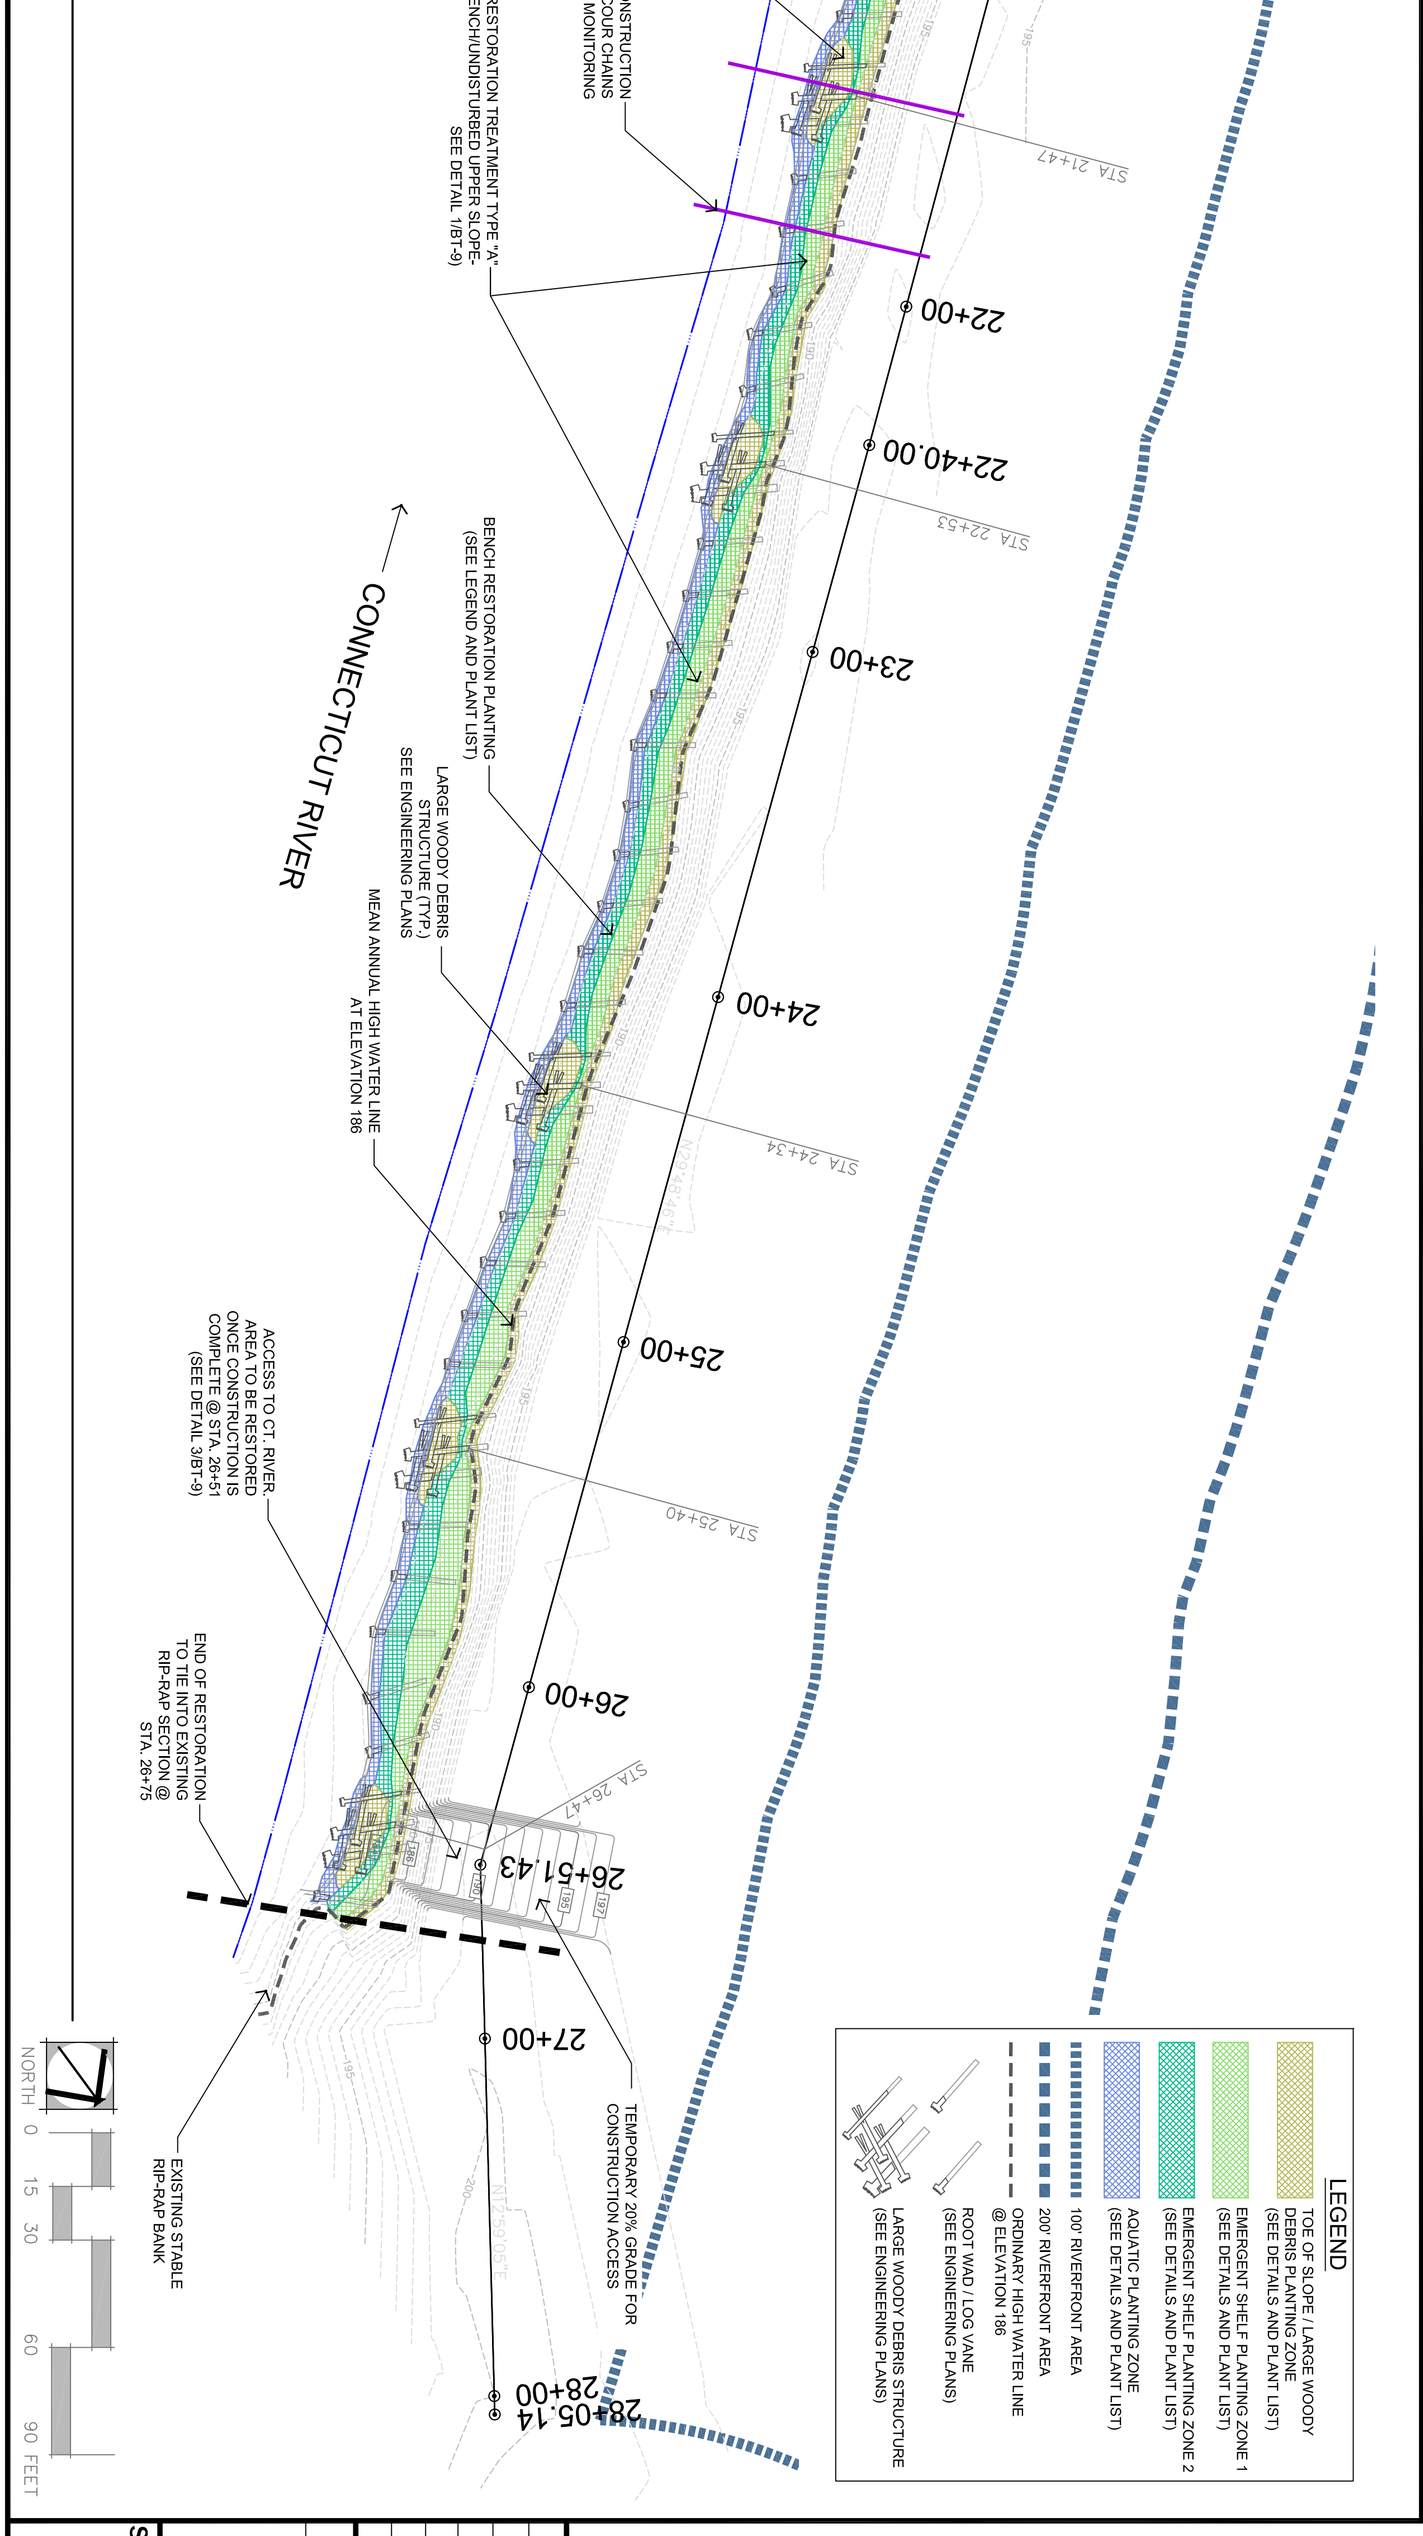

LANDSCAPE LAYOUT PLANS
LOWER SPLIT RIVER FARM
PERMIT PLANS

CONNECTICUT RIVER
GILL, MA

Prepared for:
FirstLight Power Resources

Prepared by:
NEW ENGLAND ENVIRONMENTAL, INC.
ENVIRONMENTAL CONSULTING SERVICES
9 RESEARCH DRIVE
AMHERST, MA 01002
P: (413) 256 0202
F: (413) 256 1092
10 FERRY STREET, STE 310
CONCORD, NH 03301
P:(603) 224-5741
F: (603)224-5743
WWW.NEEINC.COM

Date:	3-25-09
Scale:	AS SHOWN
Drawn by:	AJB
Checked by:	MJM
NEE File #	08-3247
DEP #	

REVISIONS	DATE	BY

SHEET #
BT-4