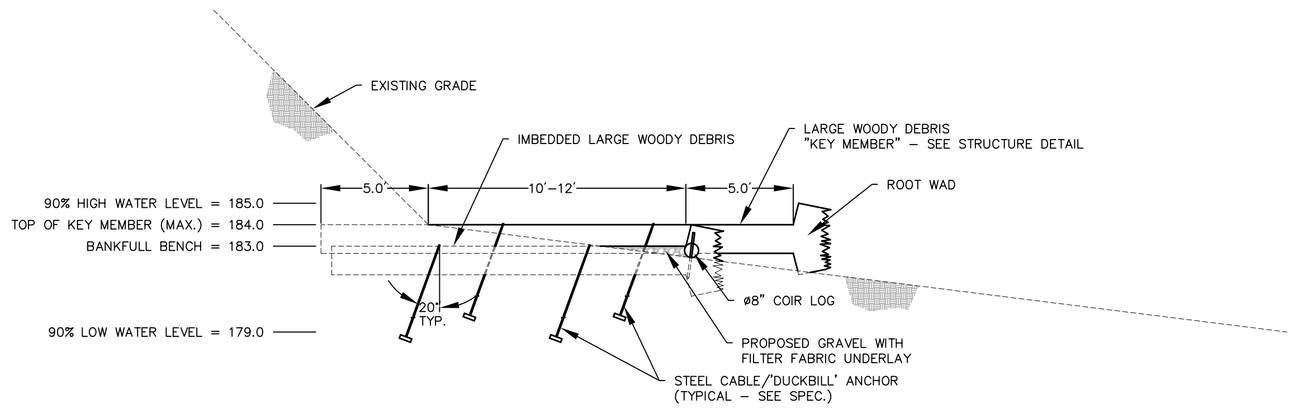

KEY MEMBER DETAIL
TYPICAL RESTORATION TREATMENT TYPE "A"
(UNDISTURBED UPPER SLOPE)

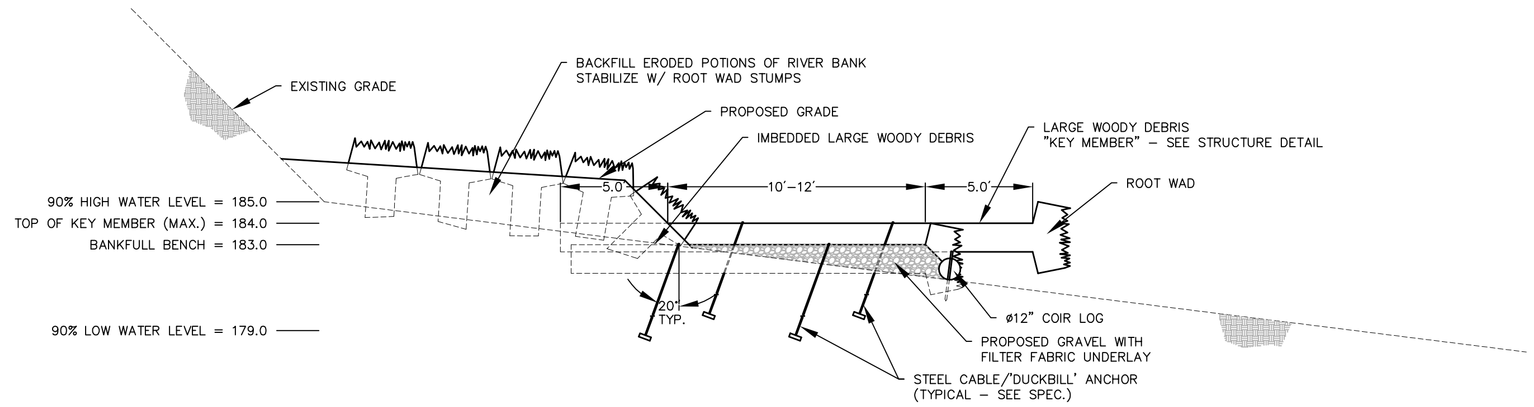

KEY MEMBER DETAIL
TYPICAL RESTORATION TREATMENT TYPE "B"
(ERODED AREAS TO BE FILLED AND STABILIZED)

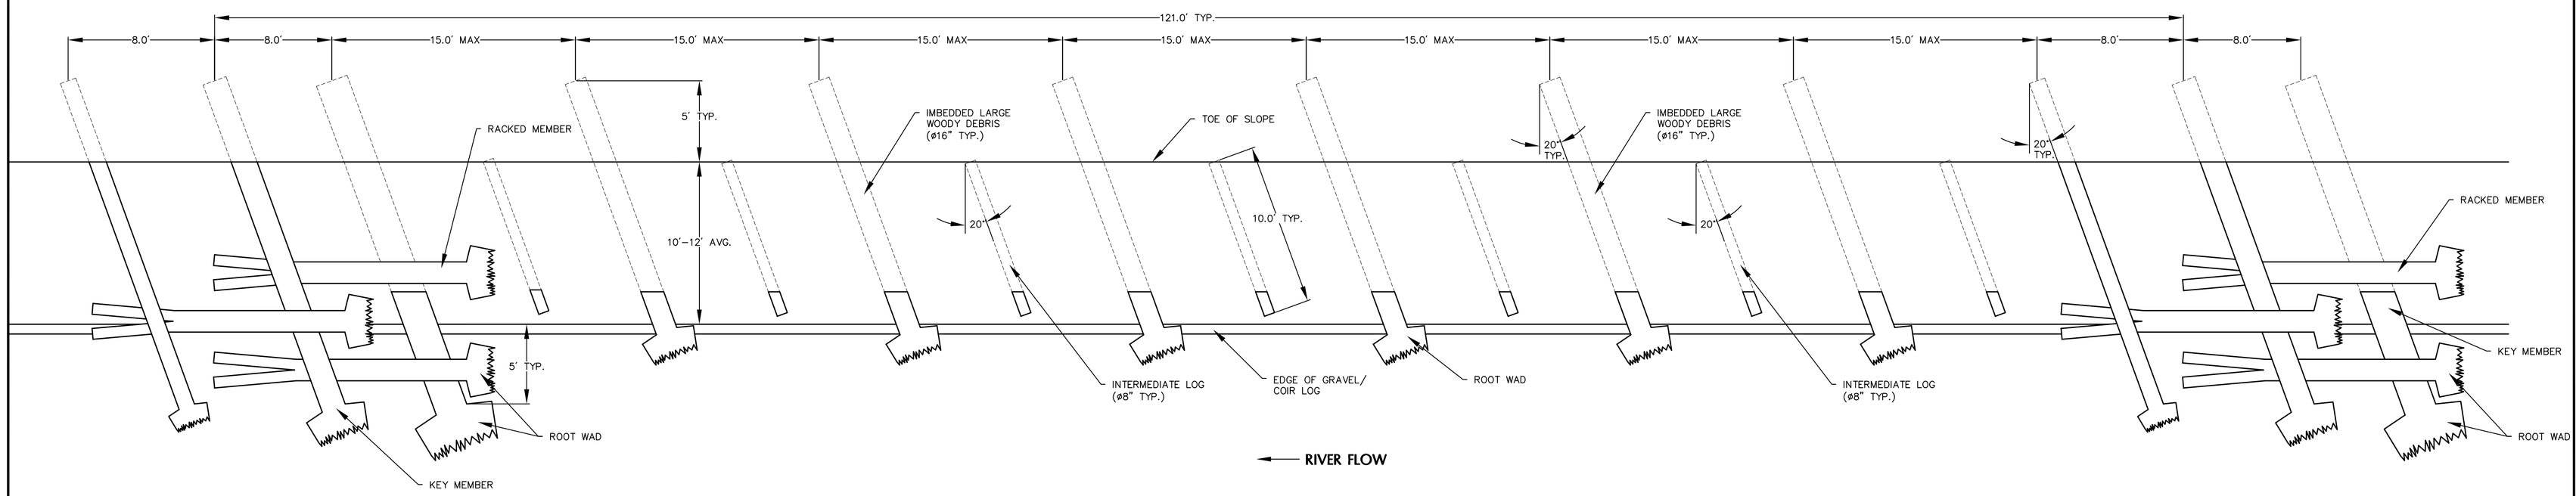

TYPICAL SPACING DETAIL
LARGE WOODY DEBRIS INSTALLATION
TYPICAL OF RESTORATION TREATMENT TYPES "A" & "B"

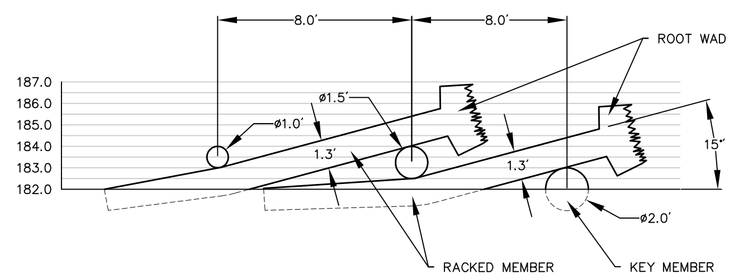

LARGE WOODY DEBRIS STRUCTURE DETAIL
CROSS SECTION OF TYPICAL LWD STRUCTURE
(APPROX. LWD DIAMETERS)

DEMONSTRATION OF LARGE WOODY DEBRIS BANK STABILIZATION
DRAFT - NOT FOR CONSTRUCTION

Doucet & Associates, Inc.
136 West Street, Suite 103
Northampton, MA 01060
Phone: (413) 517-0133 Fax: (413) 517-0136
AUSTIN, TEXAS - NORTHAMPTON, MASSACHUSETTS - ROSEVILLE, CALIFORNIA
www.doucetandassociates.com

NO.	DATE	REVISION	APP.
6			
5			
4			
3			
2			
1			

DETAILS

FIRSTLIGHT POWER RESOURCES
PHASE III BANK RESTORATION
SPLIT RIVER FARM
GILL, MASSACHUSETTS

Scale:	N.T.S.
Designed:	CTS
Drawn:	CTS
Reviewed:	TJH
Date:	3/12/09

SHEET
C-2
2 OF 2

Project No.:
655-005

Xrefs:

Drawing: P:\655-005\dwg\working_drawings\655005_BASE JBB.dwg
User: jbarker
Last Modified: Mar. 20, 09 - 12:04
Plot Date/Time: Mar. 20, 09 - 12:07:09

Drawing: P:\655-005\dwg\working_drawings\655005_BASE JBB.dwg